VAASTU HILL VIEW - III

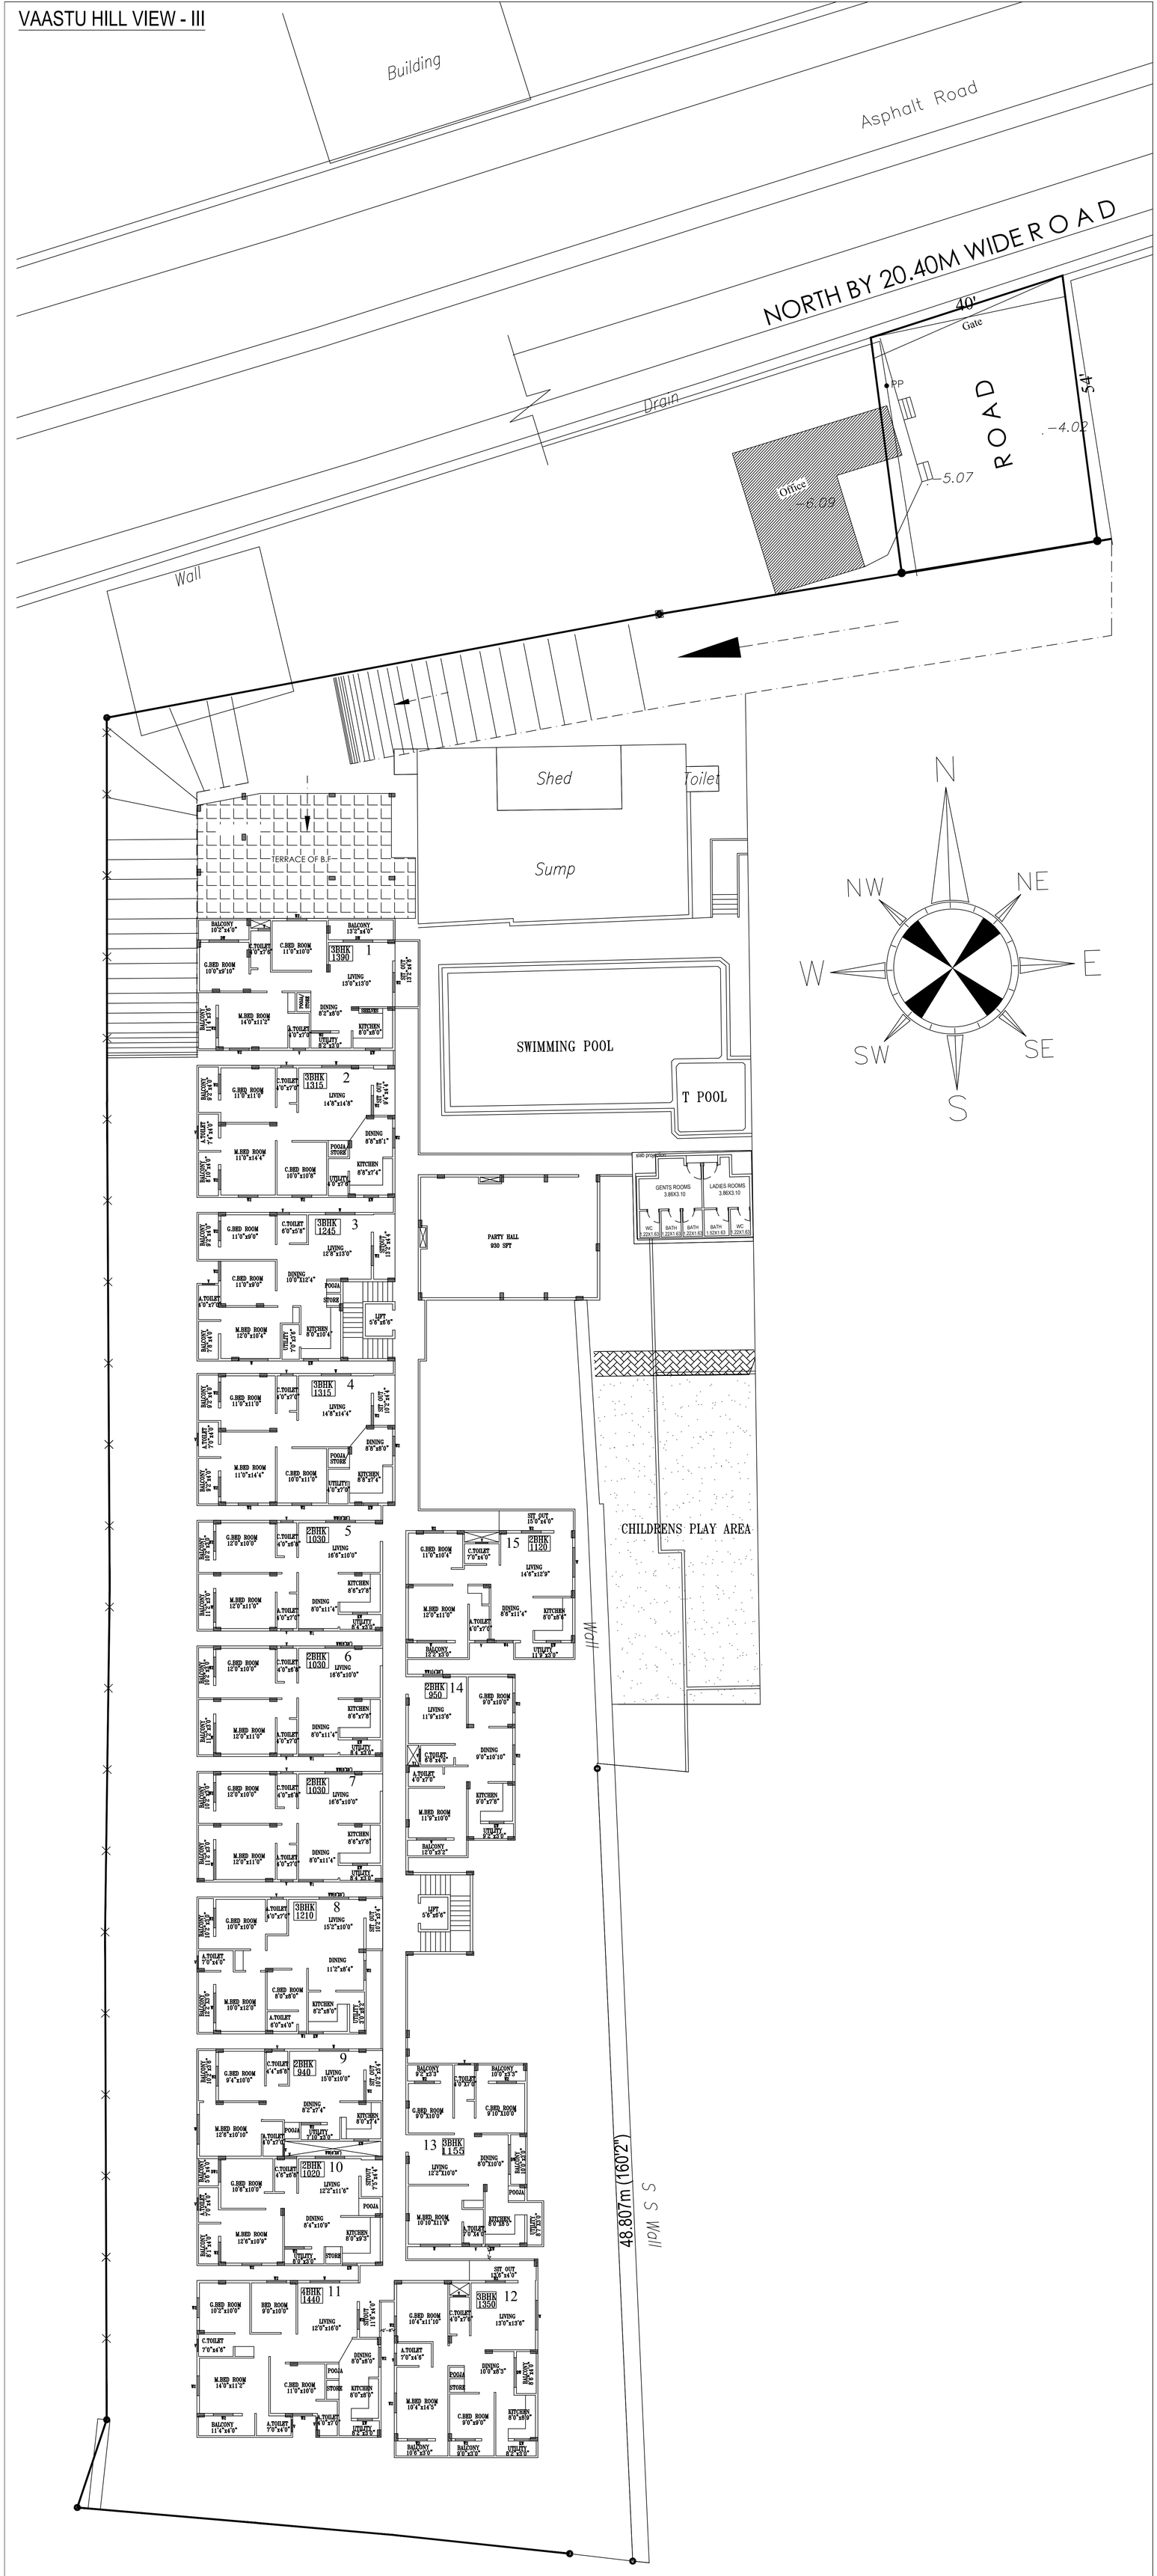

GROUND FLOOR PLAN